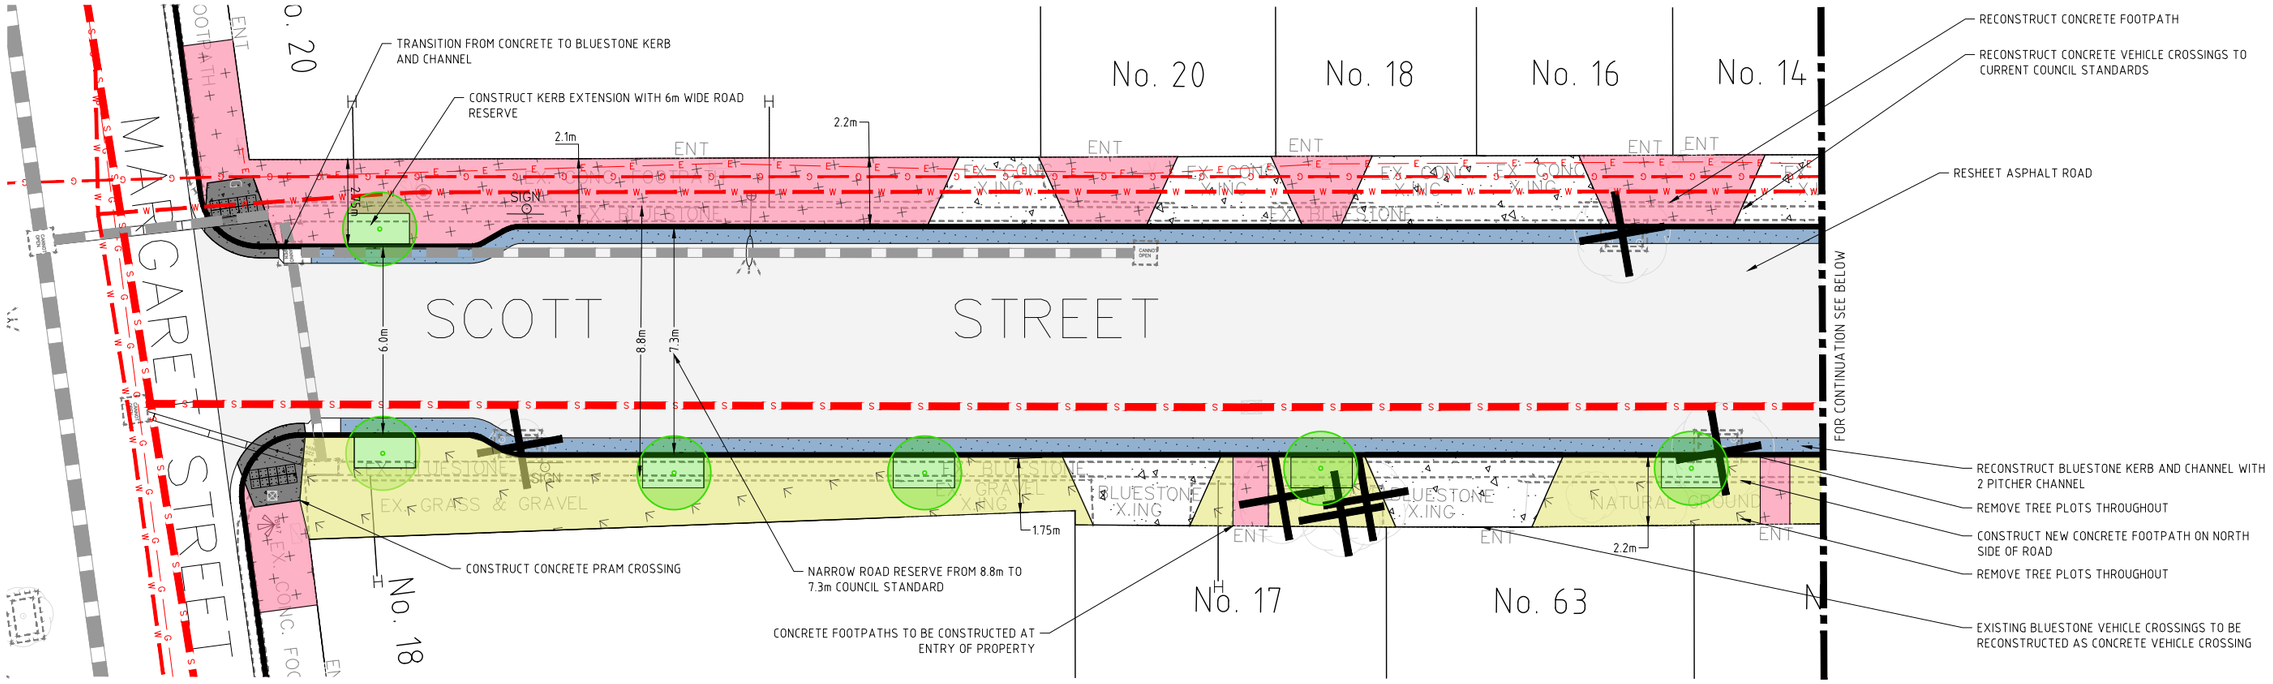

LEGEND

- ASPHALT PAVEMENT RESHEET/REHABILITATION
- BLUESTONE CHANNEL
- CONCRETE FOOTPATH
- CONCRETE PRAM CROSSING
- CONCRETE VEHICLE CROSSING
- VEGETATED AREA (GRANITIC SAND)
- EXISTING STORMWATER PIPE
- PROPOSED STORMWATER PIPE
- EXISTING LINEMARKING
- PROPOSED LINEMARKING
- EXISTING ROAD RESERVE FEATURE (KERB, FOOTPATH, PIT)
- EXISTING FENCE
- PROPOSED ROAD RESERVE FEATURE
- EXISTING SERVICE (EXCLUDING HIGH PRESSURE & GAS)
- EXISTING TREE TO BE RETAINED
- TREE TO BE REMOVED

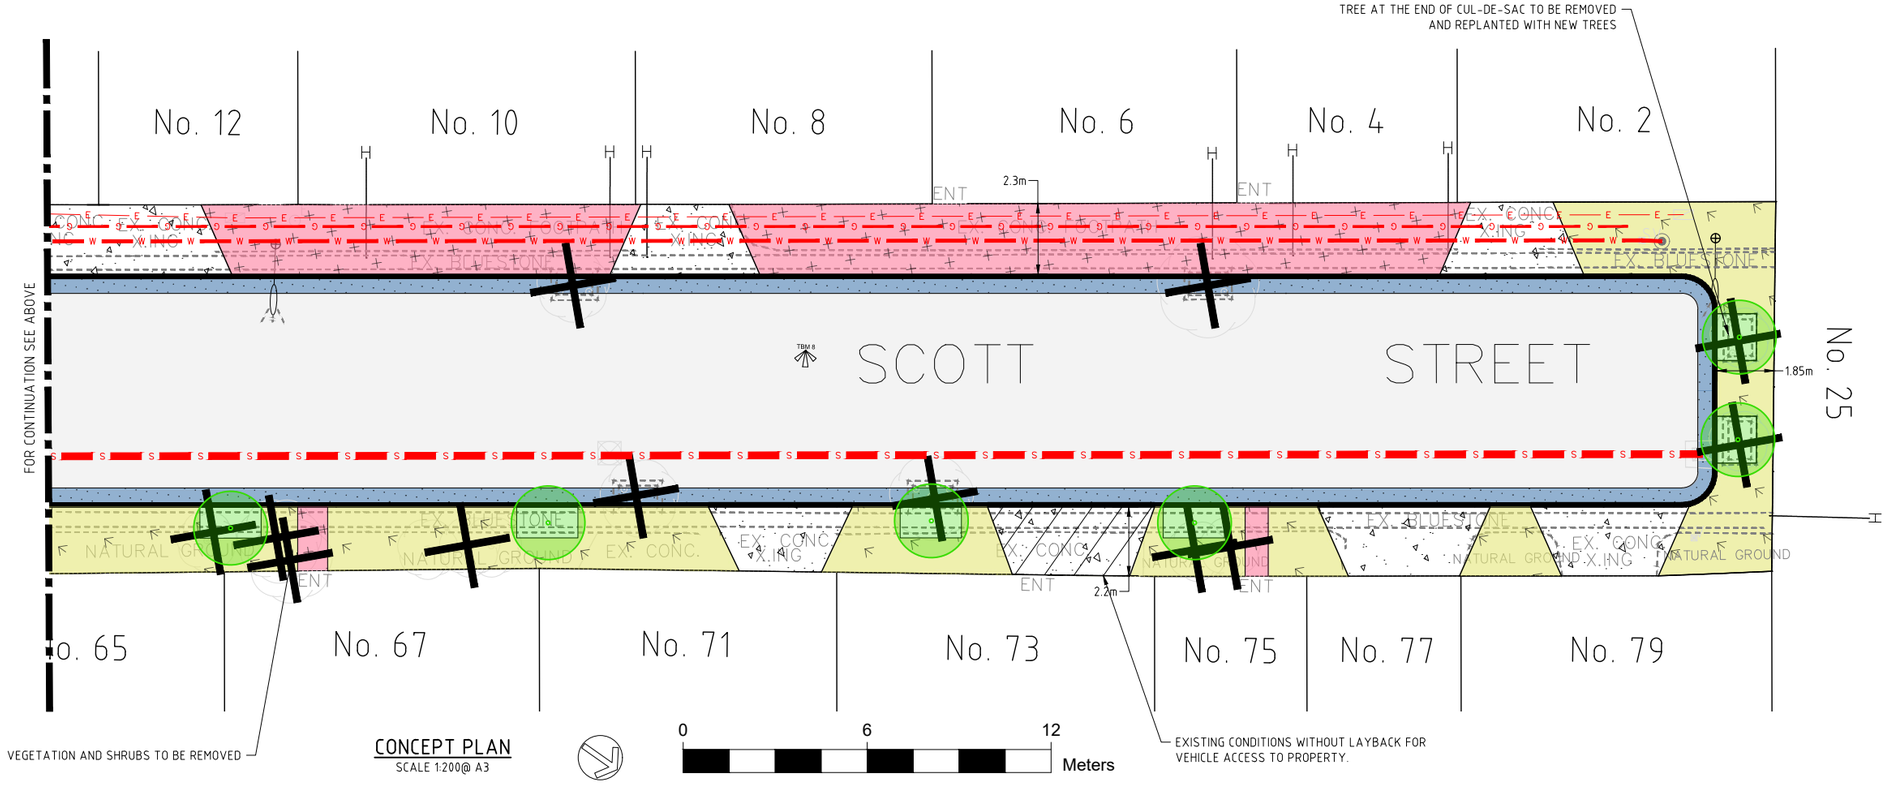

CONCEPT PLAN

SCALE 1:200@ A3

Maribyrnong CITY COUNCIL